
KINGS RESIDENTIAL
RUMUOKWURUSI / ATALI

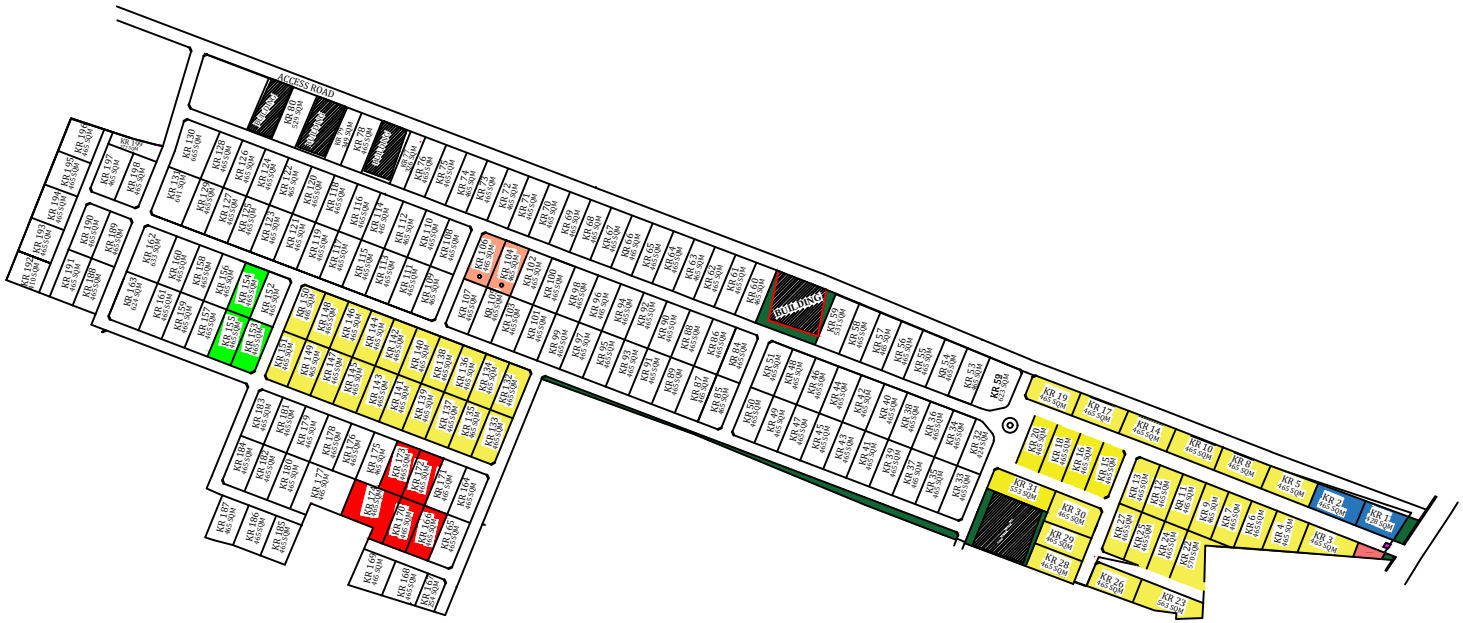

N

LEGEND

	SHOPPING MALL
	PROTOTYPE BUILDING
	RECREATIONAL CENTER
	SCHOOL
	GATE HOUSE
	GREEN VERGE / RECREATIONAL CENTRE
	REALIZATION CENTRE